
PLATS 81 3

TARPON WOODS SECOND ADDITION REPLAT

Being a replat of a portion of Lot 38, and all of Lots 1 thru 37, inclusive, and Lots 42 to 54, inclusive,
TARPON WOODS SECOND ADDITION, as recorded in Plat Book 77 Pages 68 and 69, Public Records of Pinellas County, Florida.
Pinellas County, Section 34, Township 27 South, Range 16 East, Florida.

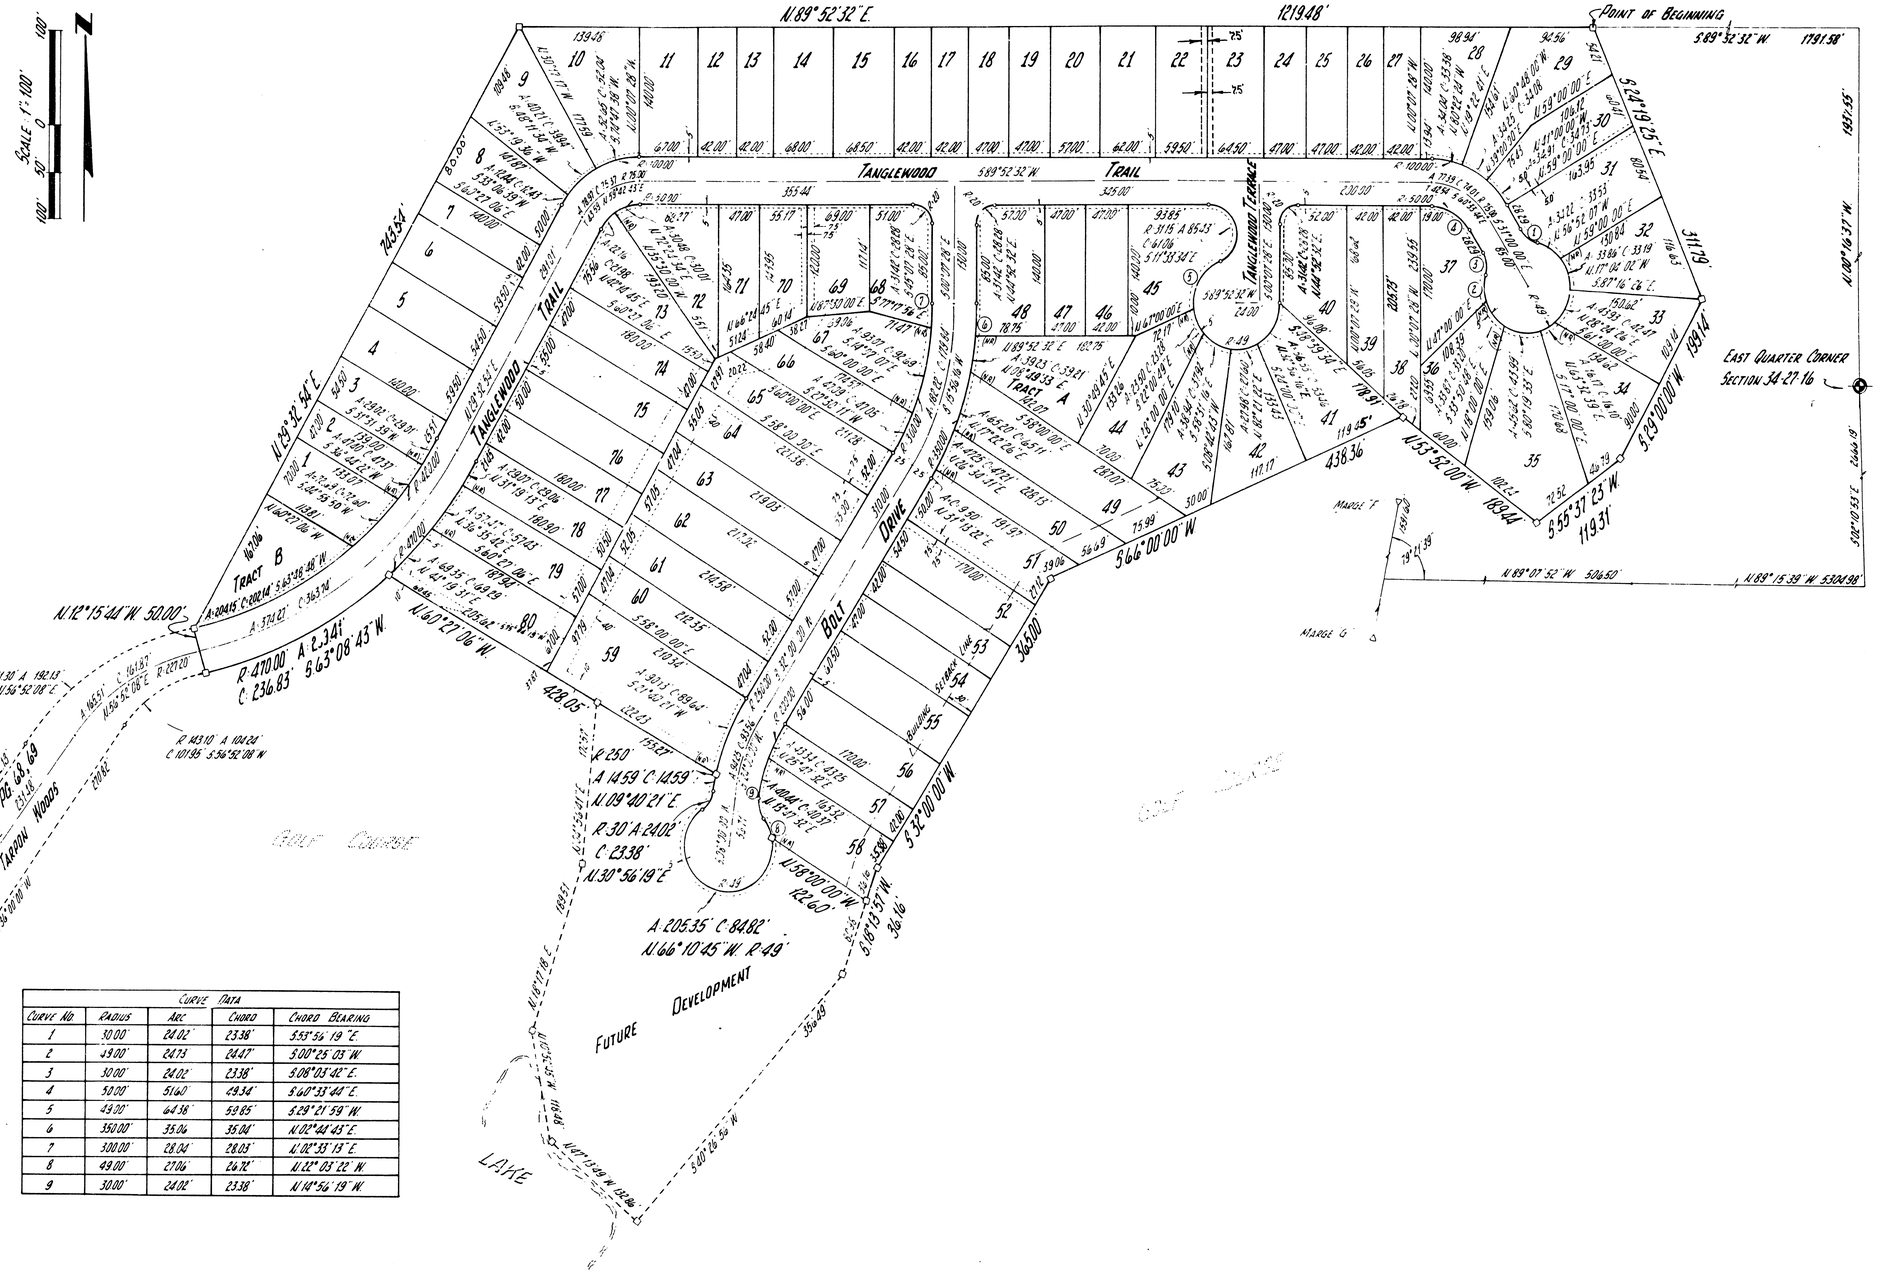

CURVE DATA				
CURVE NO.	RADIUS	ARC	CHORD	CHORD BEARING
1	30.00'	24.02'	23.38'	S 53°54'19" E.
2	49.00'	24.73'	24.47'	S 00°25'03" W.
3	30.00'	24.02'	23.38'	S 08°03'40" E.
4	50.00'	51.40'	49.34'	S 60°33'44" E.
5	49.00'	64.36'	59.85'	S 29°21'59" W.
6	350.00'	35.04'	35.04'	N 02°44'45" E.
7	300.00'	28.04'	28.03'	N 02°33'13" E.
8	49.00'	27.06'	26.72'	N 22°03'22" W.
9	30.00'	24.02'	23.38'	N 14°56'19" W.

C. Fred Deuel and Associates, Inc.